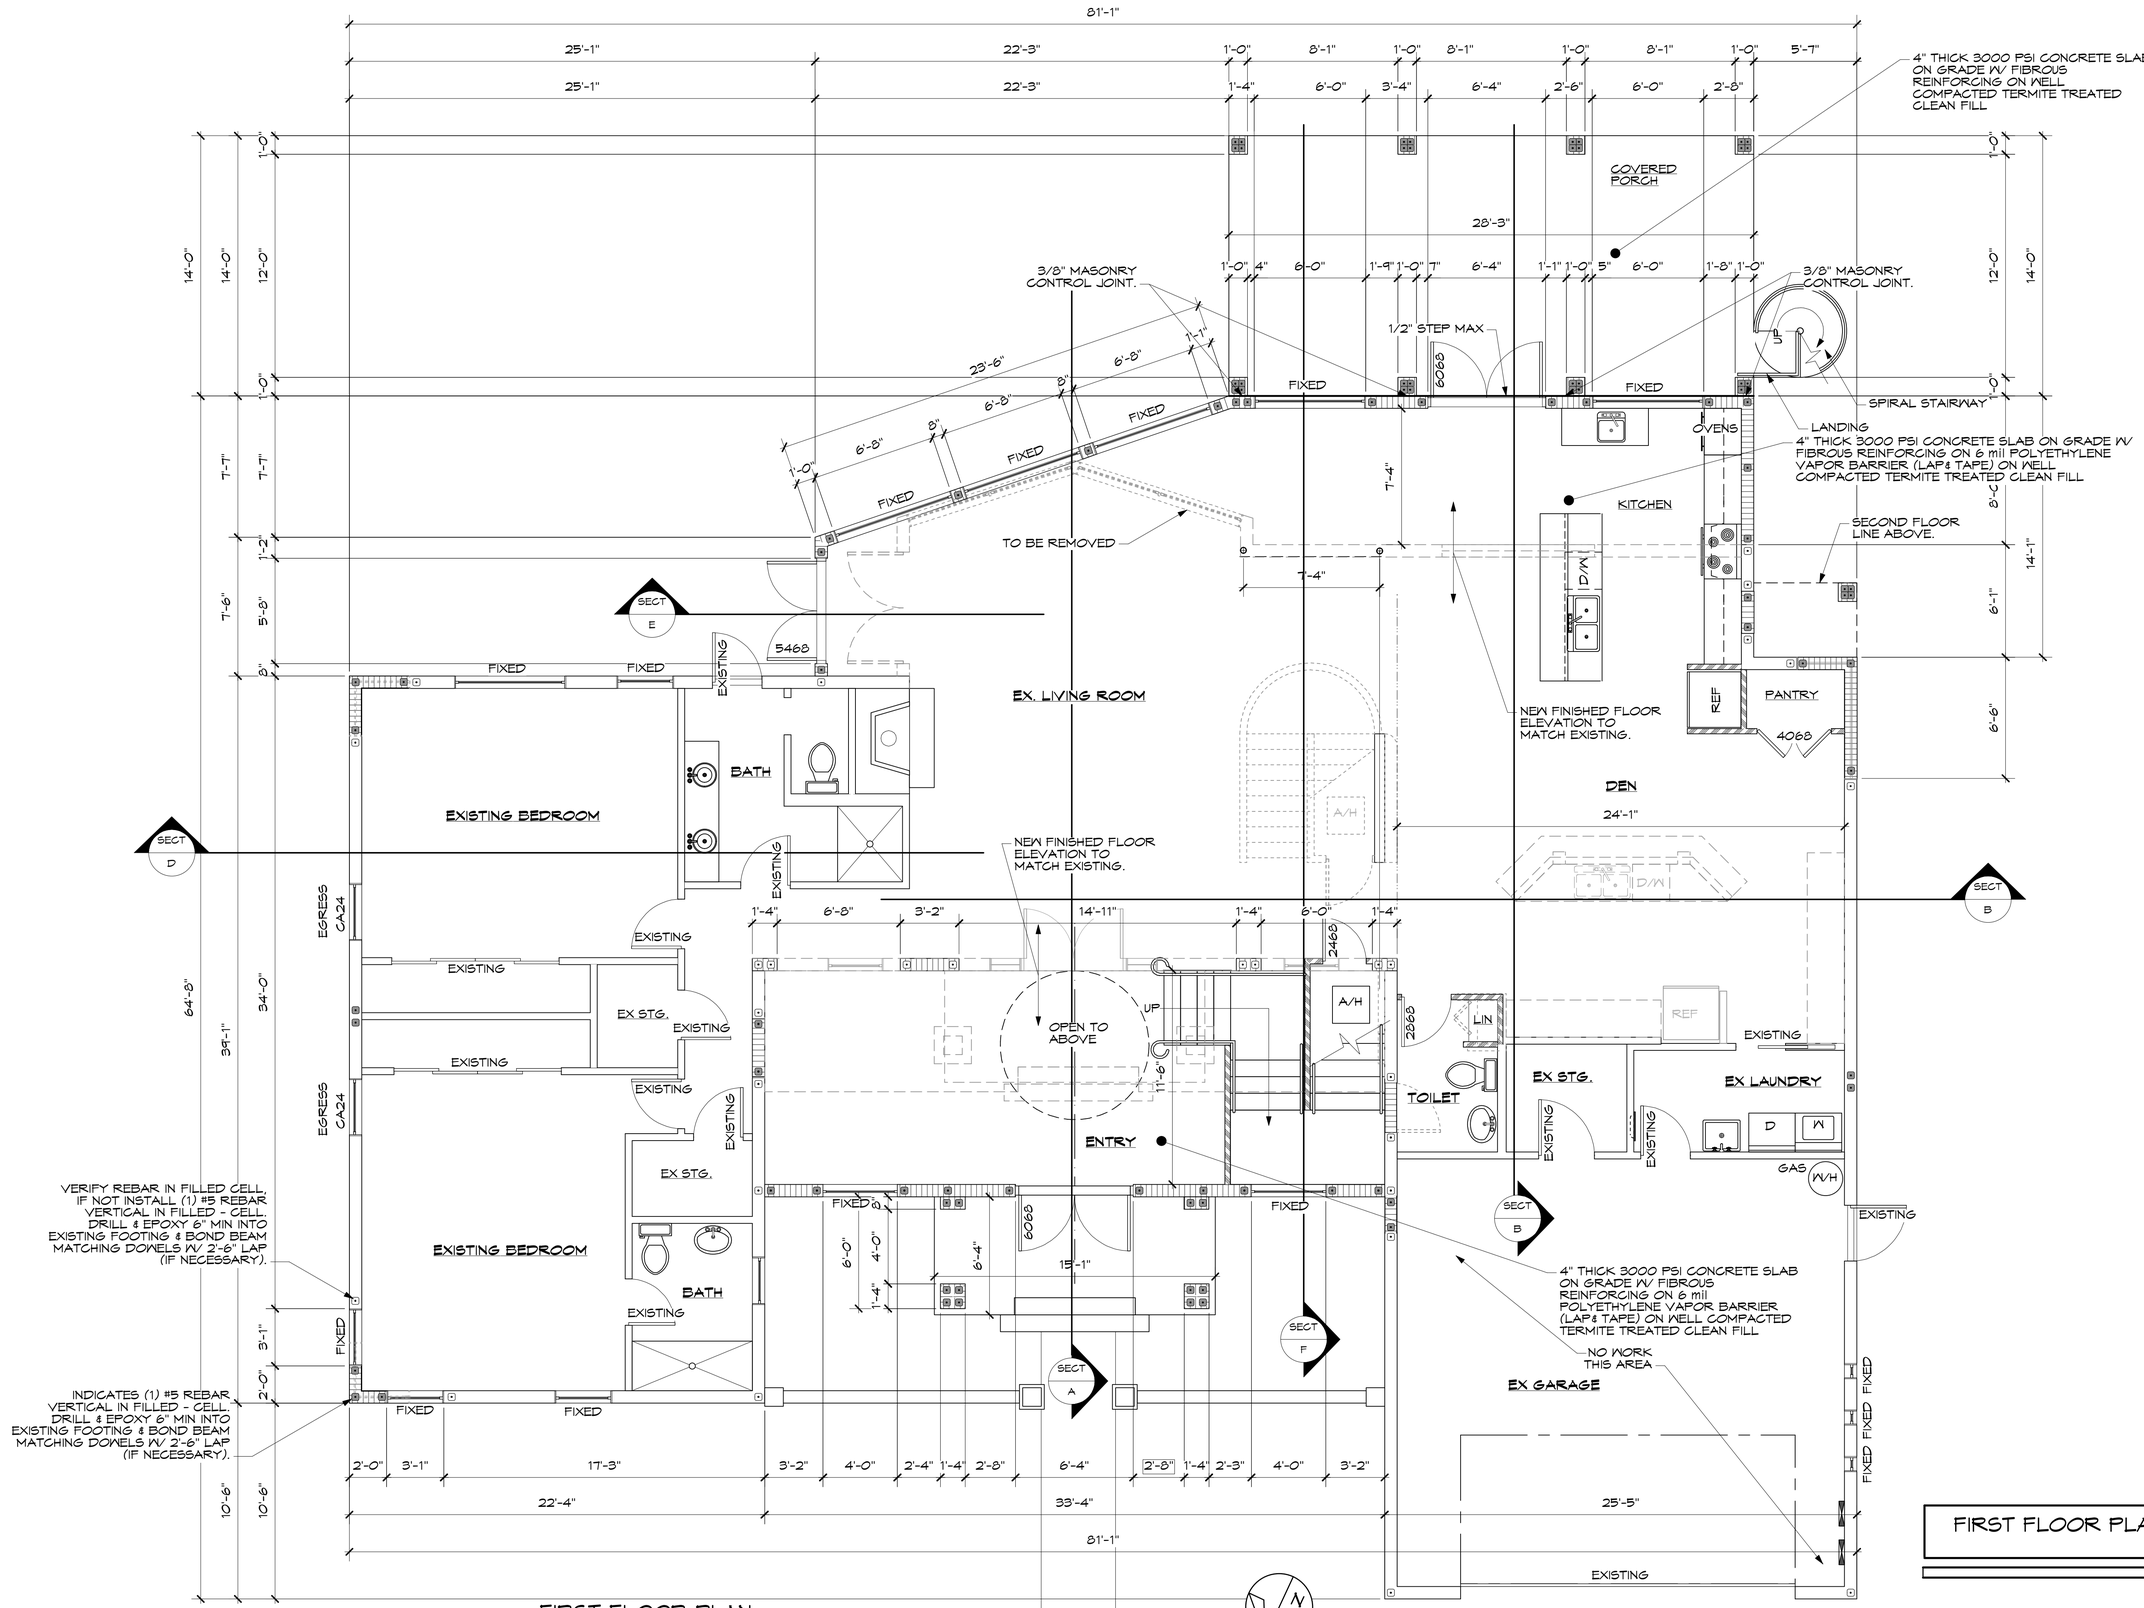

FIRST FLOOR PLAN
Scale: 1/8" = 1'-0"

08/25/11

JAY F. MYERS
AR 0004959
CARRIE MATTEOLI
AR 93907
AA -0003461

MYERS & ASSOCIATES ARCHITECTURE AIA PA
9170 OAKHURST ROAD SUITE 3B SEMINOLE, FLORIDA
727 - 595 - 7100 FAX 727 - 595 - 7138
myersarch@ix.netcom.com

RENOVATIONS OF RESIDENCE FOR
IAN AND SUSAN CARTER
211 BAYSIDE DRIVE CLEARWATER, FLORIDA

VOELLER Construction Inc.

A-X

FIRST FLOOR PLAN

OF A-?